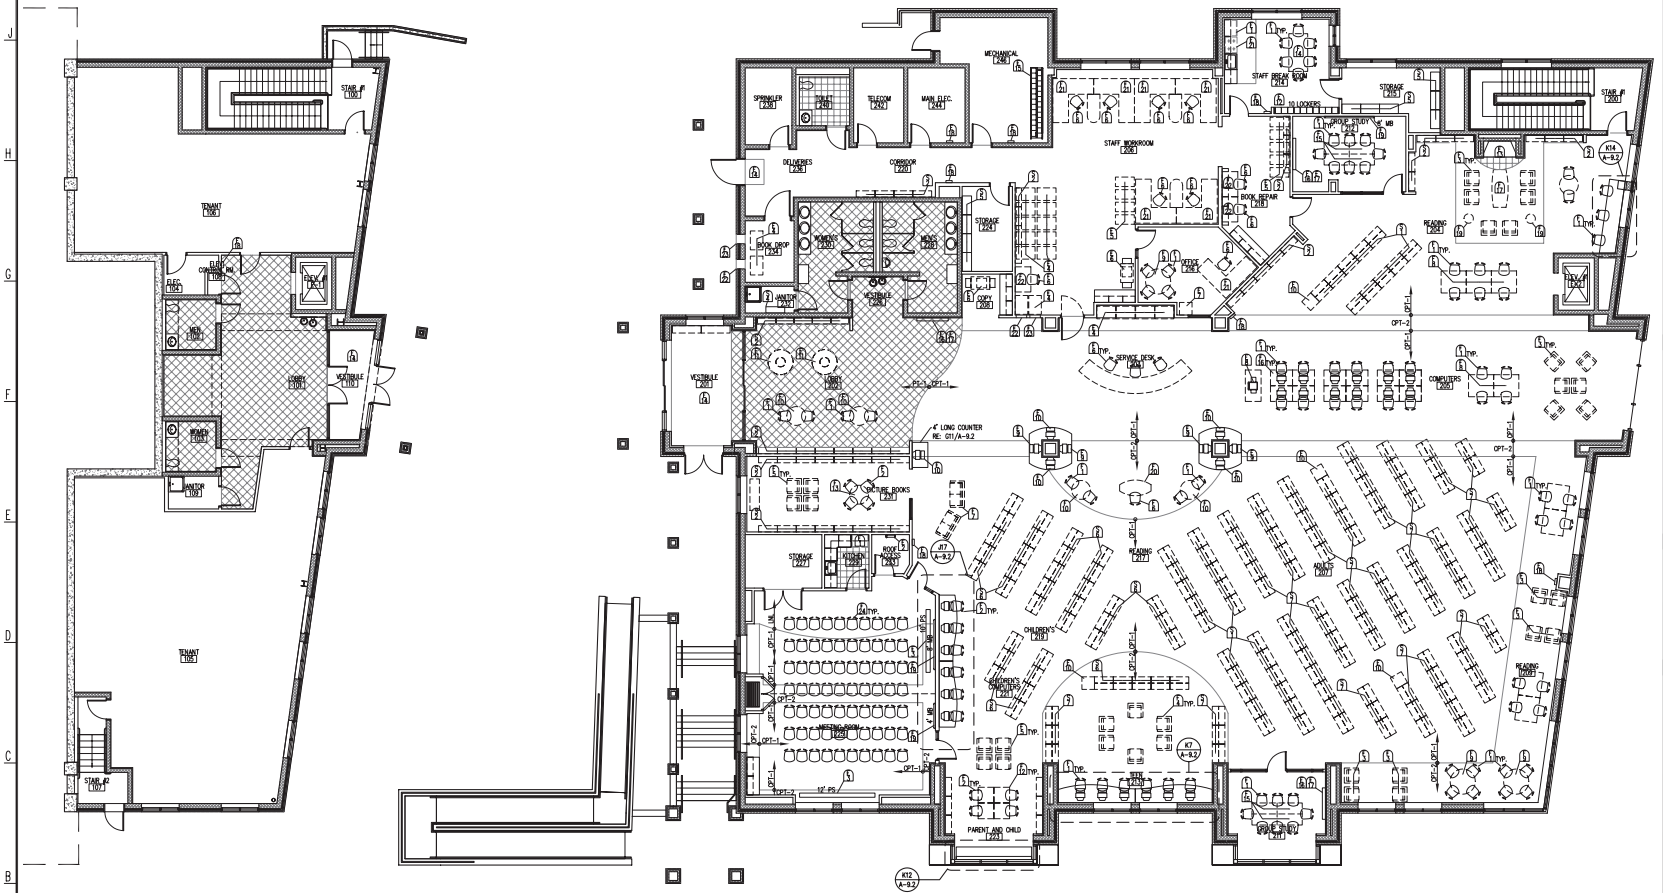

GENERAL NOTES

NOTED NOT ALL ITEMS INDICATED ON SCHEDULE ARE REPRESENTED IN THIS PROJECT.

1. ALL CABINET HEIGHTS INCLUDE COUNTERTOPS. DIMENSIONS ARE TO THE NEAREST INCH.
2. DIVISIONS IN CASEWORK ARE SHOWN FOR CLARITY AND DO NOT REPRESENT BREAKS IN THE COUNTERTOP.
3. PROVIDE CONTINUOUS COUNTERTOP OVER ALL SIMILAR HEIGHT CASEWORK, UNLESS OTHERWISE NOTED.
4. MANUFACTURER AND CATALOG NUMBERS ARE FOR REFERENCE AND ILLUSTRATION PURPOSES ONLY. SEE SPECIFICATION FOR FULL CASEWORK REQUIREMENTS.
5. PROVIDE RESILIENT BASE FOR ALL CASEWORK THAT MEETS THE FLOOR ON FRONT AND EXPOSED SIDES AND BACK.
6. DOTTED LINES INDICATE WALL HUNG CABINETS, DIVISIONS OF BASE CABINETS BELOW THE COUNTERTOP, FURNITURE NOT IN THE CONTRACT OR PROJECTION SCREENS - SEE CASEWORK KEY AND SPECIFICATIONS.
7. ALL CABINETS AND DRAWERS TO HAVE CAM LOCKS EXCEPT FOR SINK BASE CABINETS.
8. ALL EXPOSED SURFACES (EXPOSED TO VIEW FROM ANY PERSPECTIVE) TO BE COVERED WITH LAMINATE.
9. ALL CASEWORK WHICH MEETS A WALL AT ONE OR BOTH ENDS, TO BE PROVIDED WITH FILLER PANELS AND SCRIBED TO THE WALL(S) AS REQUIRED.

REMARK NOTES

1. N.I.C.
2. PROVIDE FINISHED ENDS ON ALL ADJACENT CABINETS WHERE ENDS ARE EXPOSED.
3. DOUBLE SIDED SHELVING.
4. SINGLE SIDED SHELVING.
5. LENGTH AS INDICATED ON PLAN
6. OR CURRENTLY EQUIVELENT MODEL

FURNISHING SCHEDULE

ITEM	DESCRIPTION	SIZE (INCHES) W	D	H	MANUF.	MANUF. #	REMARKS
1	READING CHAIR - ADULT						1
2	READING CHAIR - CHILD						1
3	LOUNGE CHAIR - ADULT						1
4	LOUNGE CHAIR - TEEN						1
5	LOUNGE CHAIR - CHILD						1
6	TASK CHAIR						1
7	LOVESEAT						1
8	READING TABLE - ADULT	48	42	29			1
9	READING TABLE - ADULT	48 DIA		29			1
10	READING TABLE - ADULT	36 DIA		29			1
11	READING TABLE - ADULT						1
12	READING TABLE - CHILD	42	42	24			1
13	READING TABLE - CHILD	36 DIA		24			1
14	CONFERENCE TABLE						1
15	SEMINAR TABLE						1
16	COMPUTER TABLE	42	30	29			1
17	COFFEE TABLE						1
18	COFFEE TABLE						1
19	END TABLE						1
20	MOBILE WORKSTATION						1
21	SYSTEMS FURNITURE						1
22	SYSTEMS FURNITURE						1
23	SYSTEMS FURNITURE						1
24	STACKING CHAIR						1

CASEWORK SCHEDULE

ITEM	DESCRIPTION	SIZE (INCHES) W	D	H	MANUF.	MANUF. #	REMARKS
1	BASE CABINET	15	24 ¾	34	LS	1072	SINGLE DOOR
2	BASE CABINET	21	24 ¾	34	LS	1062	SINGLE DOOR
3	BASE CABINET	24	24 ¾	34	LS	1072	SINGLE DOOR
4	BASE CABINET	27	24 ¾	34	LS	1102	DOUBLE DOOR
5	BASE CABINET	30	24 ¾	34	LS	1102	DOUBLE DOOR
6	VANITY CABINET	30	24 ¾	34	LS	1136	ADA
7	WALL CABINET	33	14 ¾	18	LS	3002	SINGLE DOOR
8	WALL CABINET	12	12	30	LS	3072	SINGLE DOOR
9	WALL CABINET	24	14 ¾	30	LS	3072	SINGLE DOOR
10	WALL CABINET	27	14 ¾	30	LS	3052	DD
11	WALL CABINET	30	14 ¾	30	LS	3052	DD
12	WALL CABINET	33	14 ¾	30	LS	3052	DD
13	WALL CABINET	36	14 ¾	30	LS	3052	DD
14	BASE CABINET	36	24 ¾	34	LS	1102	DD

SHELVING SCHEDULE

ITEM	DESCRIPTION	SIZE (INCHES) W	D	H	MANUF.	MANUF. #	REMARKS
1	METAL SHELVES	36	12	66			1, 3
2	METAL SHELVES	36	12	66			1, 4
3	METAL SHELVES	36	18	66			1
4	METAL SHELVES	36	12	87	SEE SPEC.	SEE SPEC.	
5	METAL SHELVES	36	18	87	SEE SPEC.	SEE SPEC.	
6	METAL SHELVES	36	12	42			1, 3
7	METAL SHELVES	36	12	78			1, 3

EQUIPMENT SCHEDULE

ITEM	DESCRIPTION	SIZE (INCHES) W	D	H	MANUF.	MANUF. #	REMARKS
1	REFRIGERATOR						1
2	ACCESS LADDER				SEE SPEC.	SEE SPEC.	
3	PROJECTION SCREEN				SEE SPEC.	SEE SPEC.	5
4	BOOK BIN						1
5	BOOK TRUCK						1
6	COPIER						1
7	SAFE						1
8	PRINTER						1
9	SELF CHECKOUT						1
10	BOOK CATALOG						1
11	BOOK DISPLAY						1
12	LOCKER	12	12	72	SEE SPEC.	SEE SPEC.	
13	FIREPLACE				SEE SPEC.	SEE SPEC.	
14	WALK-OFF FLOOR MAT				SEE SPEC.	SEE SPEC.	
15	ALTERNATING TREAD DEVICE				SEE SPEC.	SEE SPEC.	
16	FLAT PANEL TV				SAMSUNG	UN26-C450	1, 6
17	TV MOUNTING BRACKET				PEERLESS PARAMOUNT	PLAV70	6
18	FIRE EXTINGUISHER CABINET				SEE SPEC.	SEE SPEC.	
19	MARKER BOARD			36	SEE SPEC.	SEE SPEC.	5
20	NOT USED						
21	RANGE			30	SEE SPEC	SEE SPEC	5
22	BOOK DROP				SEE SPEC	SEE SPEC	
23	MEDIA DROP				SEE SPEC	SEE SPEC	

GRIMM + PARKER ARCHITECTS
1355 Beverly Road
Suite 205
McLean, VA 22101
11720 Beltsville Drive
Suite 800
Calverton, MD 20705
Tel 703.903.9000
Fax 703.903.9795
Tel 301.595.1000
Fax 301.595.0069

GP# 20626

FURNISHING AND FINISHES PLAN
CROZET LIBRARY
ALBEMARLE COUNTY, VIRGINIA

DATE	DESCRIPTION
08.12.2009	PD/DD
08.02.2011	PROGRESS SET
10.31.2011	PERMIT SET
01.30.2012	BID SET
----	----
----	----
----	----

A-9.1

01.30.2012
BID SET

© GRIMM AND PARKER, P.C. 2009